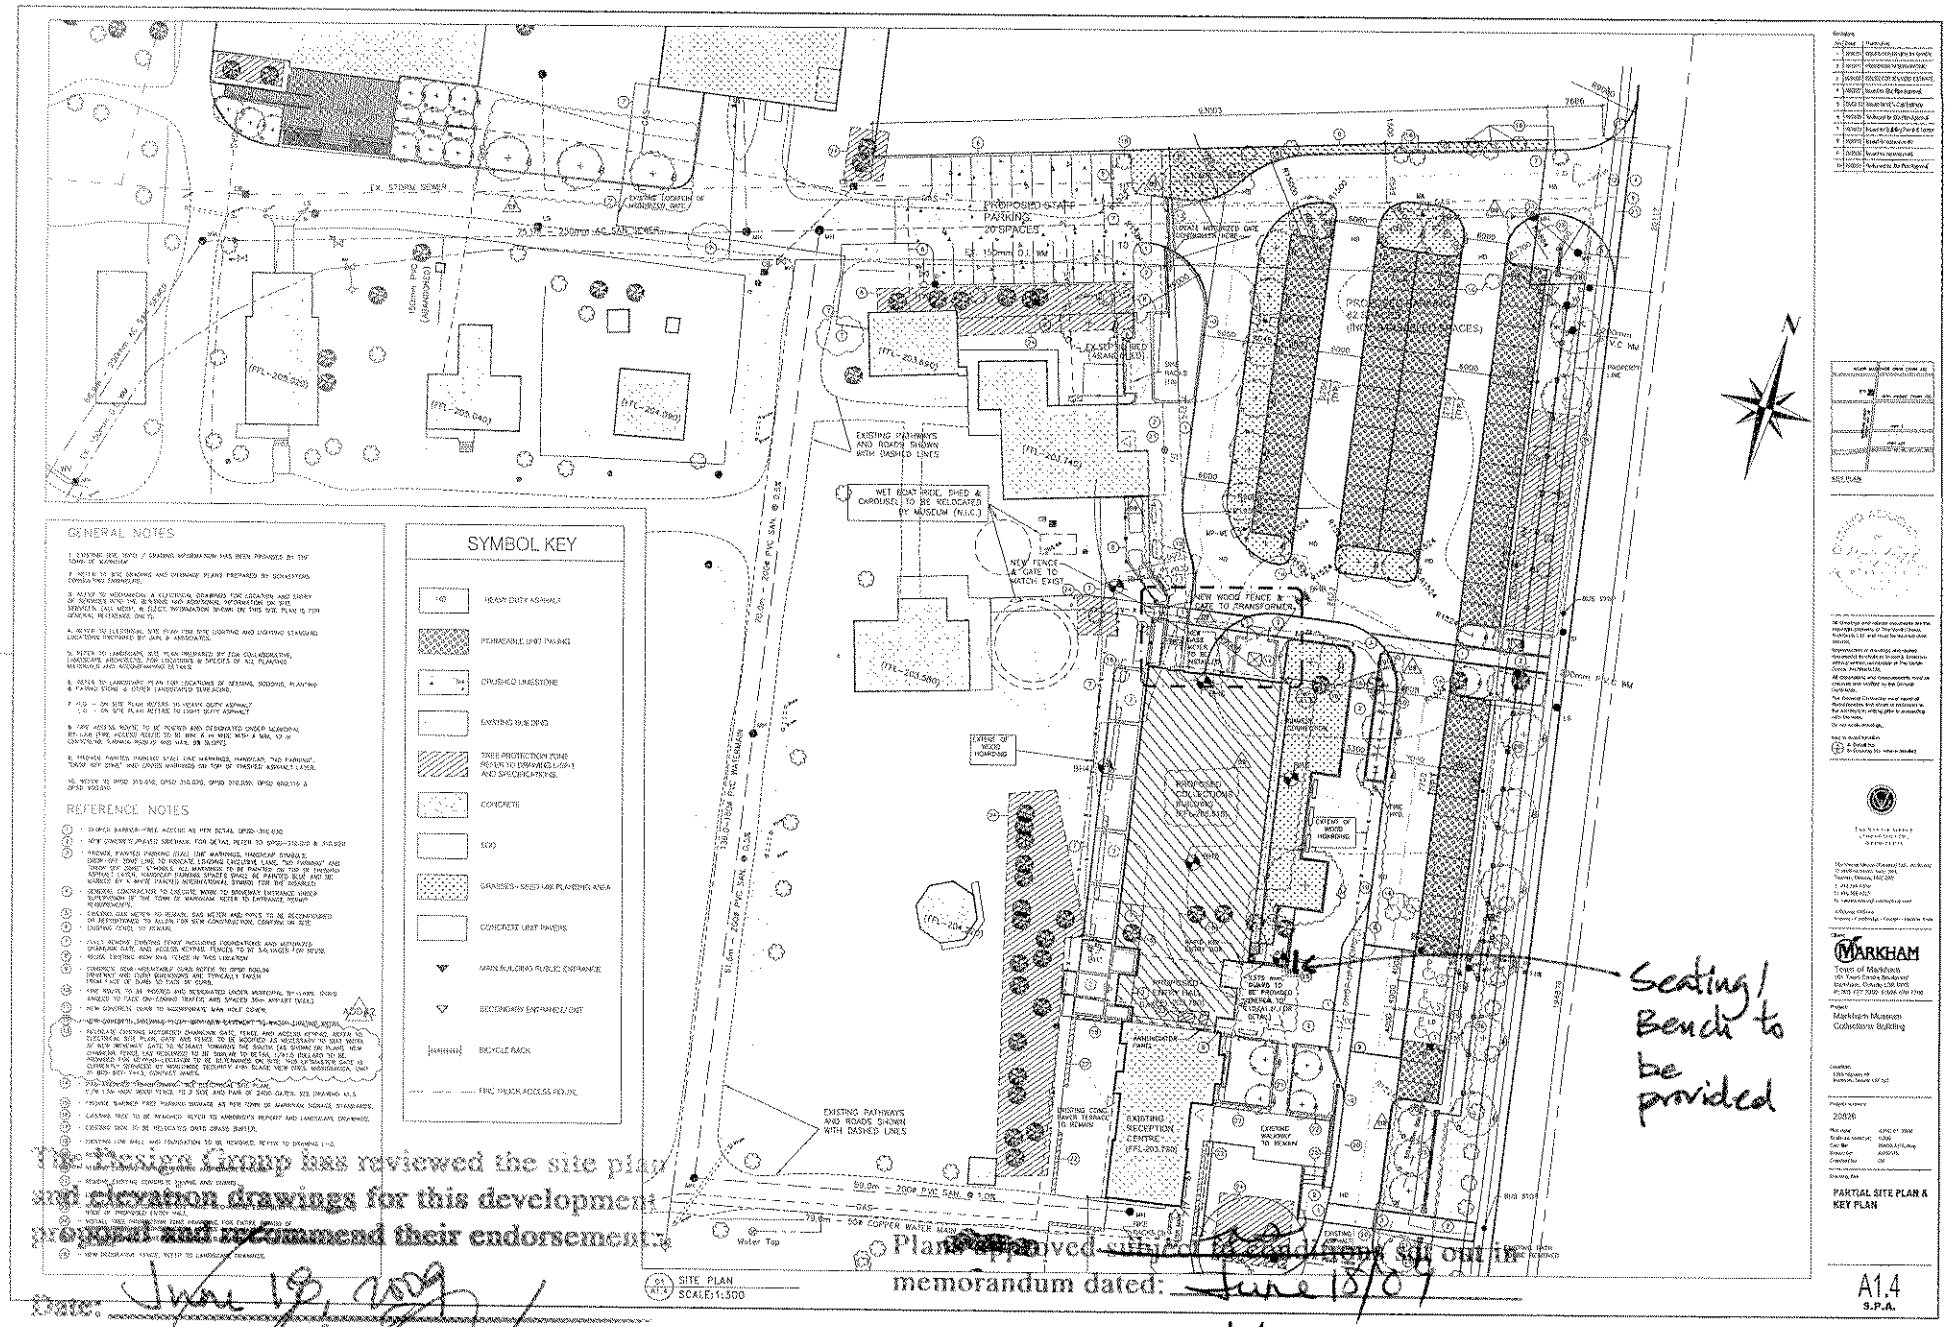

The Design Group has reviewed the site plan and elevation drawings for this development proposal and recommend their endorsement.

Date: June 18, 2009

Signature: [illegible]

Plans approved subject to conditions set out in memorandum dated: June 18/09

Date: June 18/'09

Signature: B. Karumanchy

Director of Planning and Urban Design

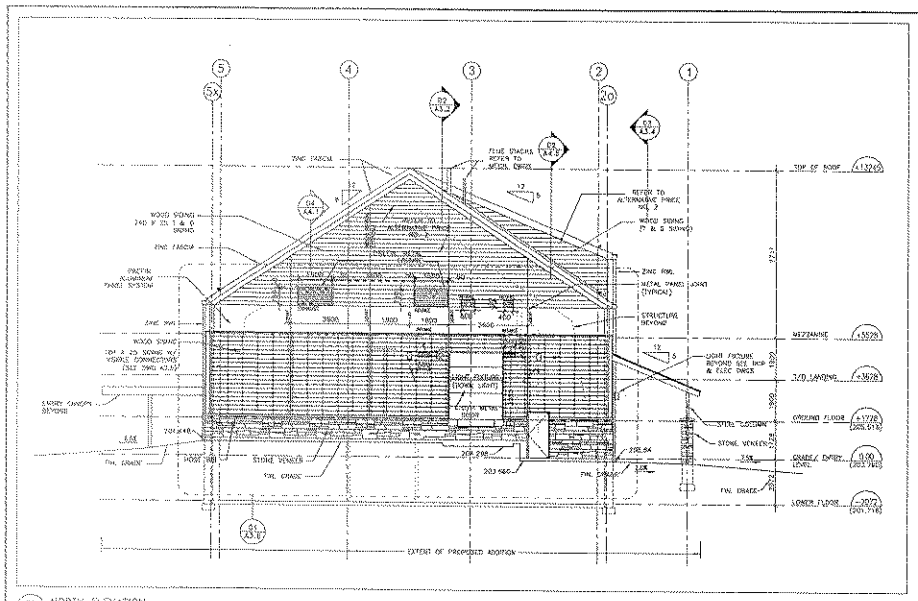

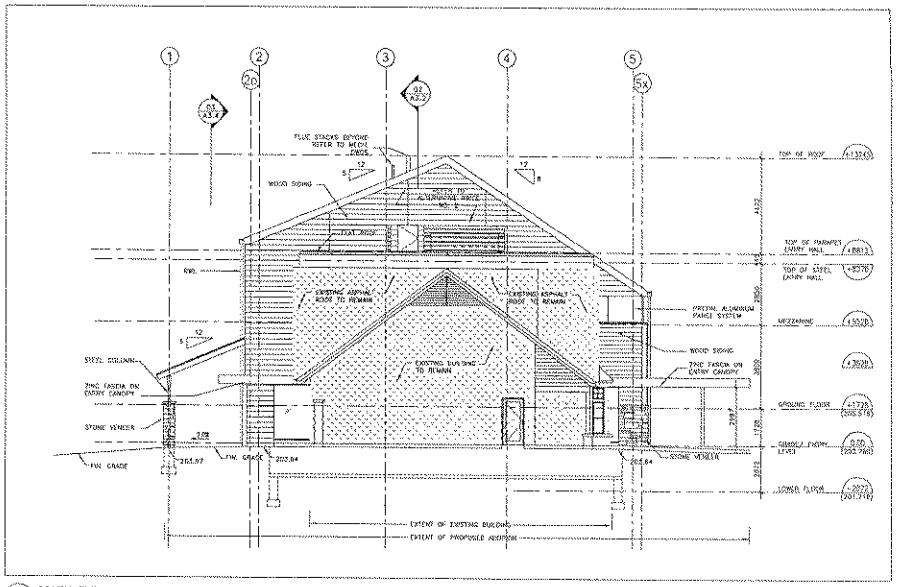

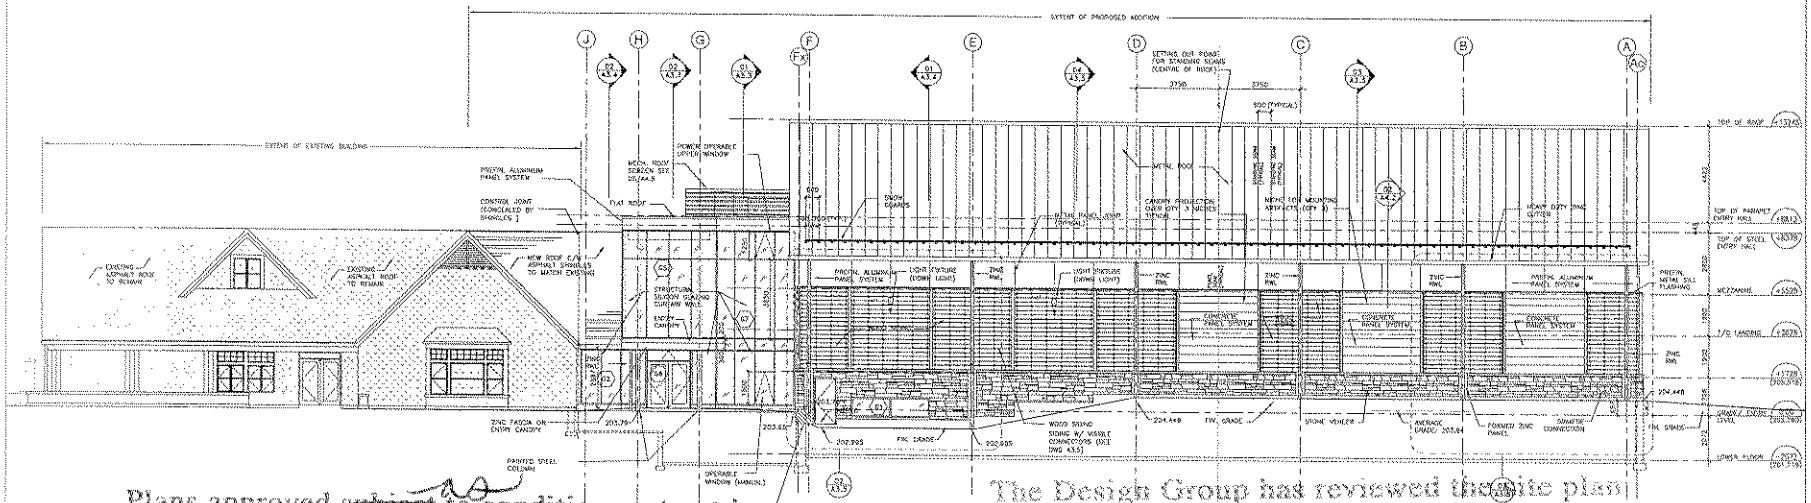

Plans approved ~~subject to conditions~~ as set out in memorandum dated: June 18/09

Date: June 18/09

Signature: B. Karumanchi

Director of Planning and Urban Design

The Design Group has reviewed the site plan and elevation drawings for this development proposal and recommend their endorsement:

Date: June 18, 2009

Signature:

MARKHAM
Town of Markham

Markham Museum Collections Building

20826

ELEVATIONS

A3.1
S.P.A.

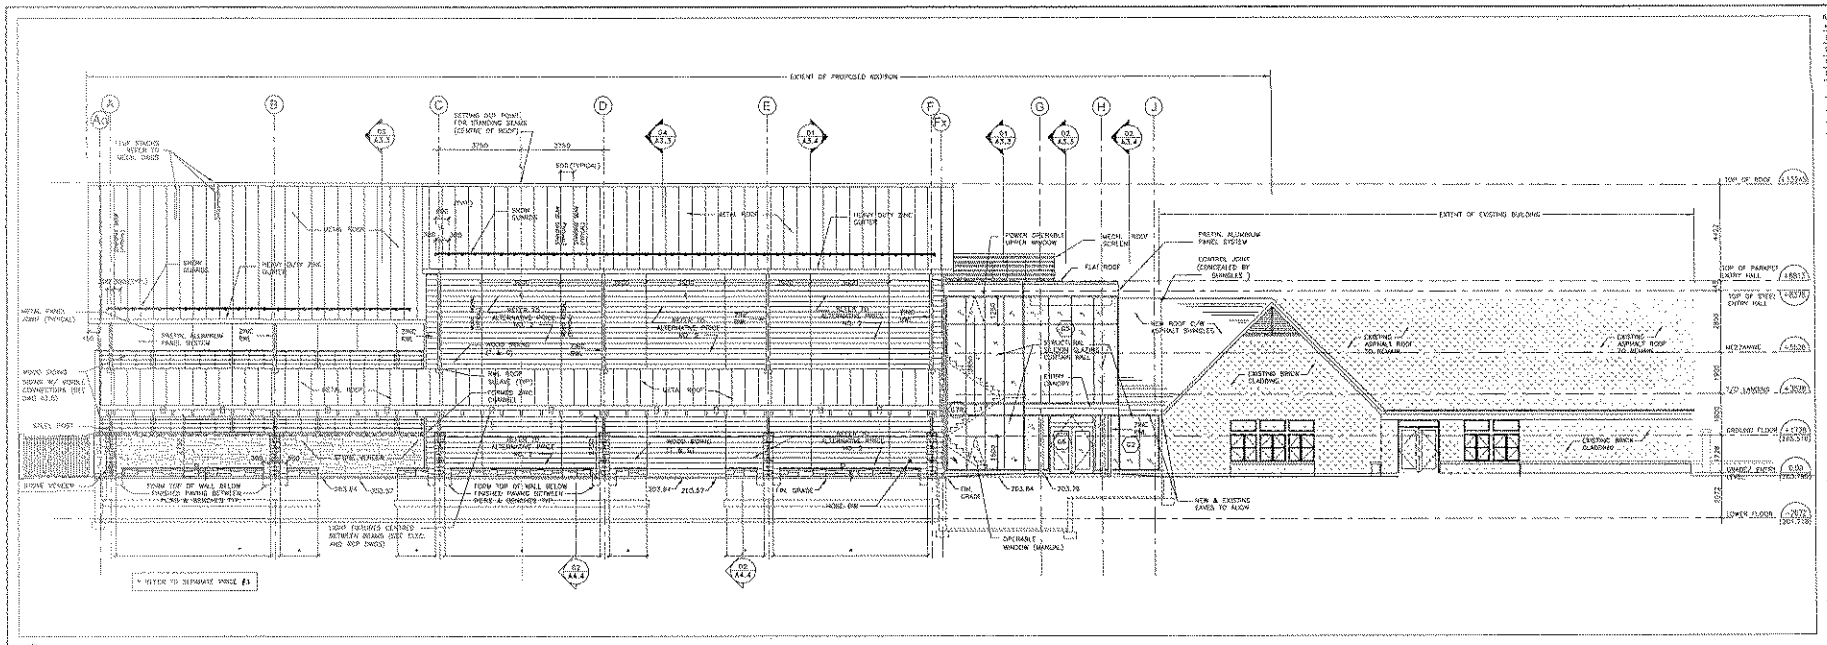

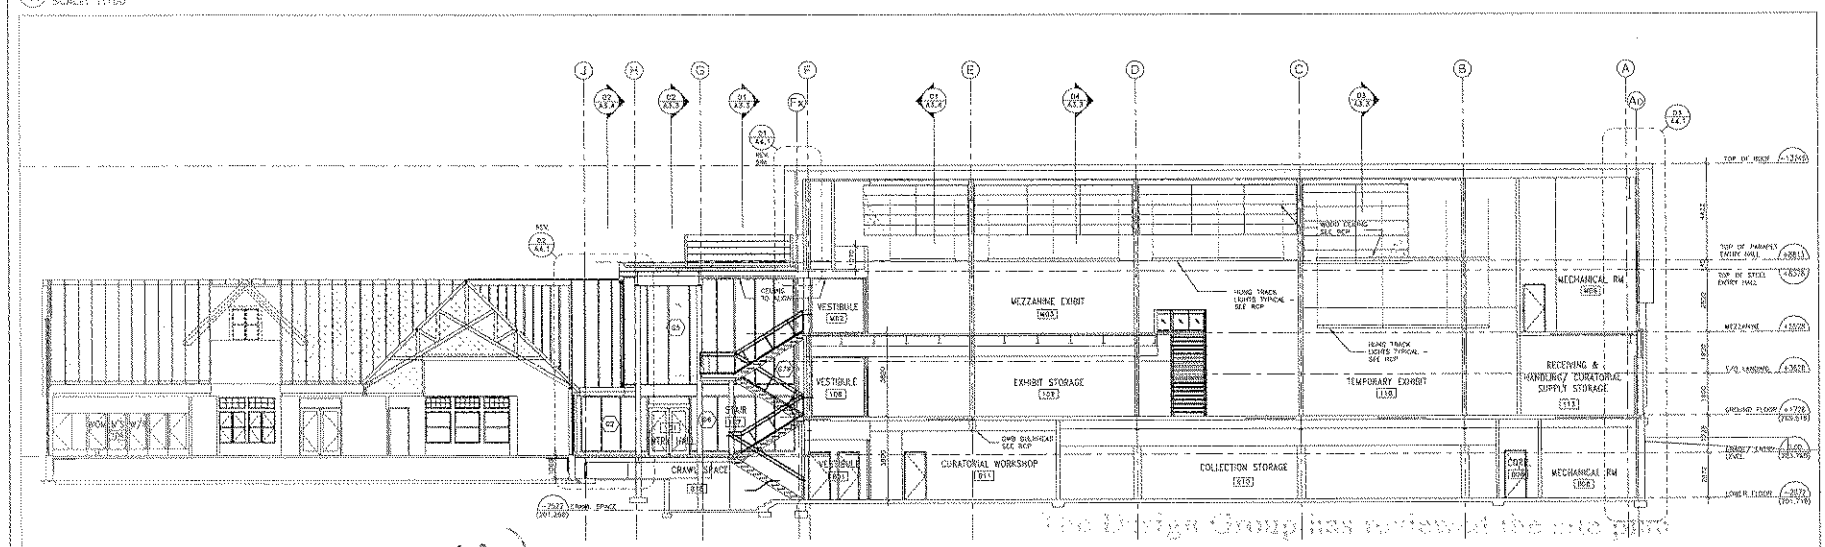

Plans approved ~~subject to conditions~~ as set out in the memorandum dated: June 18/09

Date: June 18/09

Signature: B. Karumanchery
for Director of Planning and Urban Design

The Urban Group has reviewed the site plan and elevation drawings for this development proposal and recommend their endorsement.

Date: June 18, 2009

Signature:

Rev. No. | Rev. Date | Description
31 | 2009/06/12 | Issued for Site Plan Approval
32 | 2009/06/12 | Issued for Site Plan Approval
33 | 2009/06/12 | Issued for Site Plan Approval
34 | 2009/06/12 | Reissued for Site Plan Approval
35 | 2009/06/12 | Issued for Permit Review
36 | 2009/06/12 | Reissued for Site Plan Approval

Markham
Town of Markham
101 Town Centre Boulevard
Markham, Ontario L3R 9W3
T: 905.477.7000 F: 905.479.7760

Project: Markham Museum Collections Building

Location: 9350 Highway 48, Markham, Ontario L3P 3J3

Project number: 20826

Revision: June 17, 2009
Scale as noted on: 1:100
Cad file: 20826 ELEVATIONS
Drawn by: DM/MN
Checked by: DE

Drawing title: ELEVATIONS & BUILDING SECTIONS

A3.2
S.P.A.